BRAZOS RIVER

HARRIS COUNTY, TEXAS

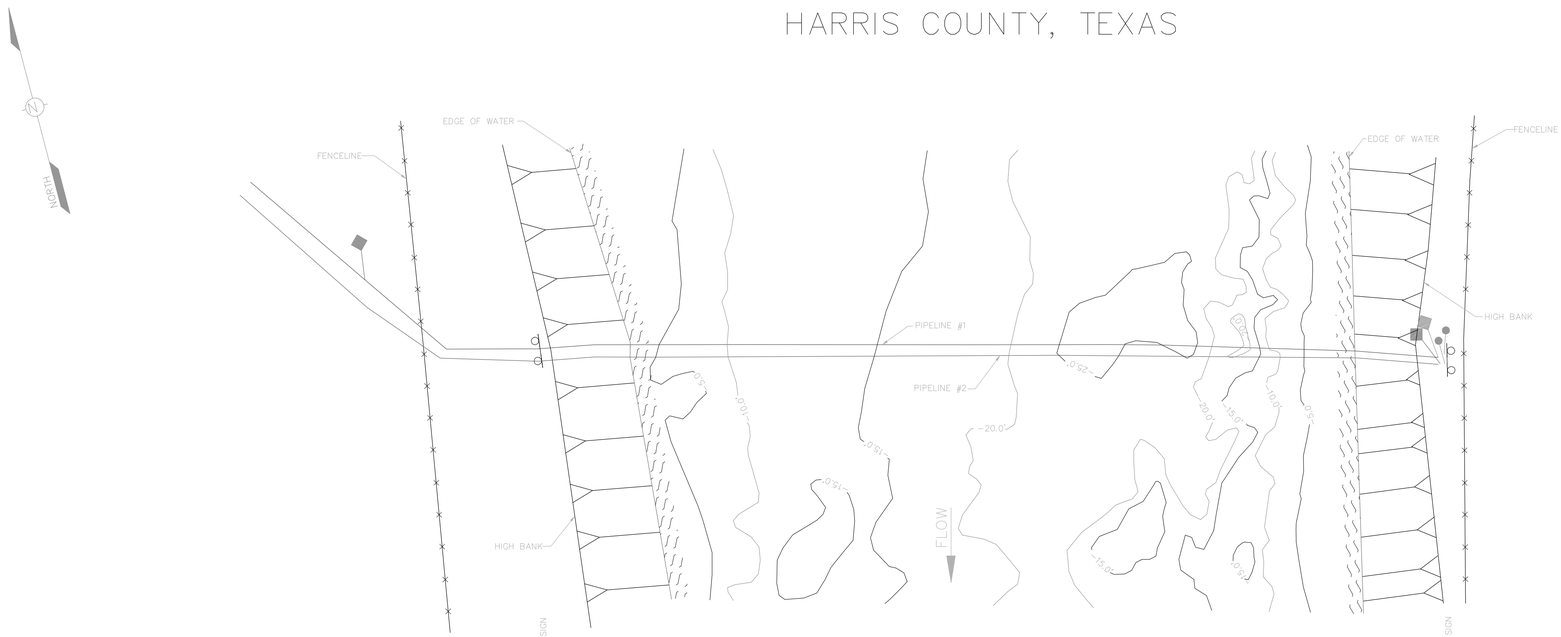

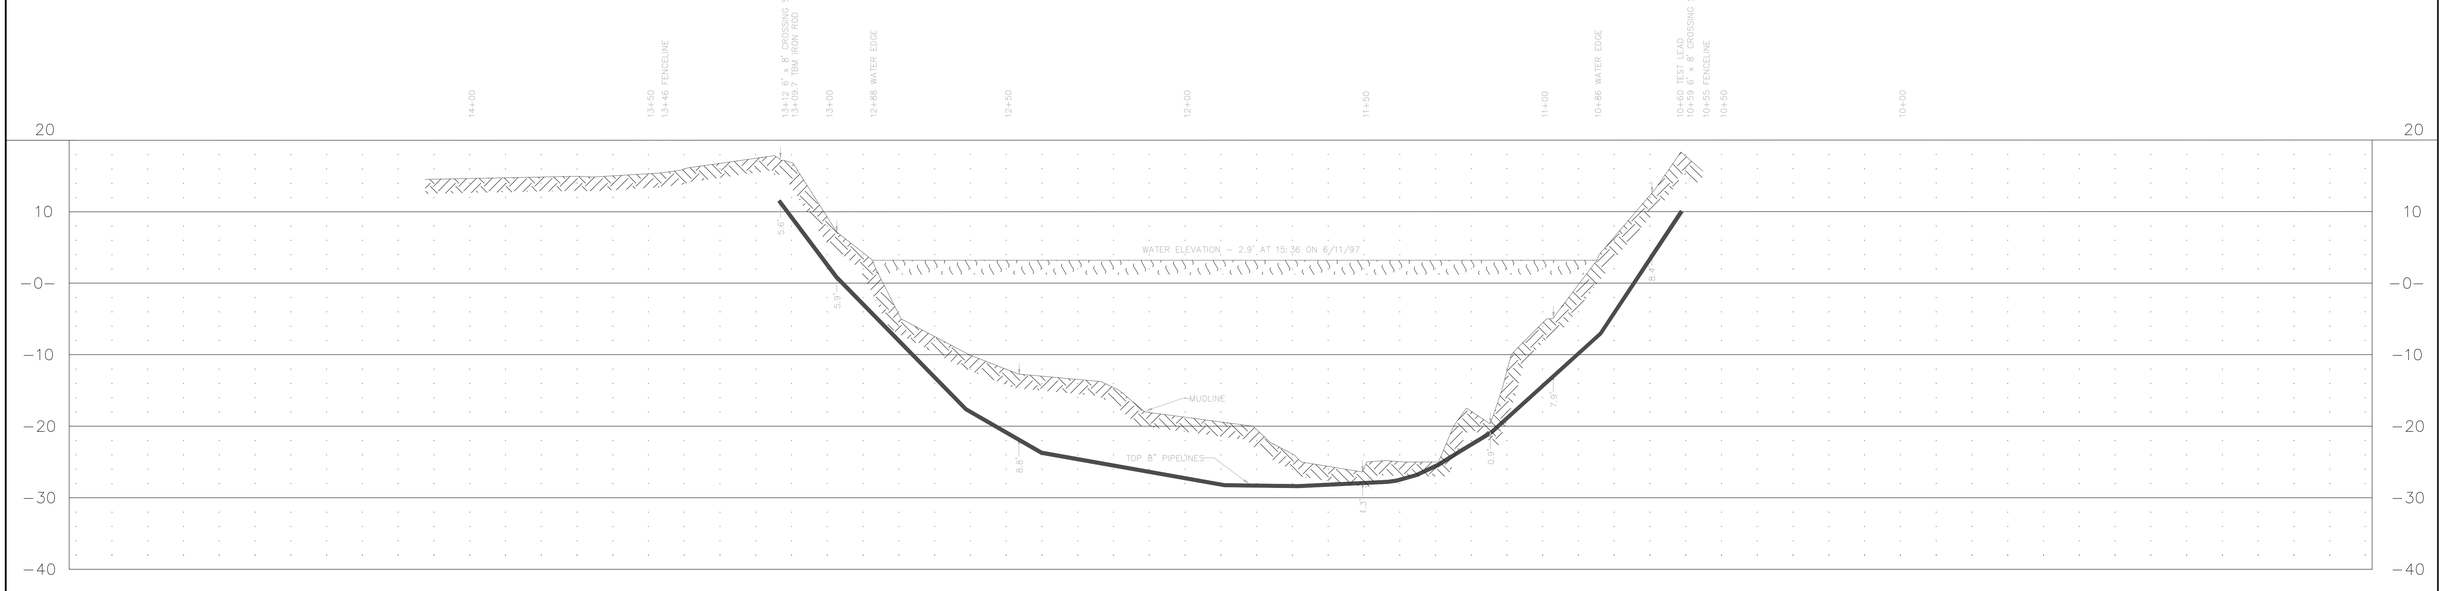

NOTES:

BENCH MARK — U.S.E. BENCHMARK EL. 20.24' LOCATED 159.4' AZ. 77° 51' FROM C.L. CROSSING SIGN ON SOUTH SIDE OF CROSSING (STATION 13+12)

WATER SURFACE — WATER ELEVATION - 2.9' AT 15:36 ON 6/11/97

LEGEND

- SINGLE POLE SIGN
- DOUBLE POLE SIGN
- PIPE LINE P.I.
- VALVE
- PIPE LINE MARKER
- TEST LEAD
- HORIZONTAL AND VERTICAL CONTROL

REV. NO.	REVISION	BY	DATE	CHKD.

REFERENCE	NUMBER

STARTRAK TECH., INC. - KATY, TEXAS

JOB #	DRAWING #	DRAWN BY	DATE
98-000-001	0001	IDC	12-30-98

ABC PIPE LINES, INC.

BRAZOS RIVER
AT ANYWHERE
8" PIPELINE #1
HARRIS COUNTY, TEXAS

SCALE	DRAWING NUMBER	REVISION	SHEET NUMBER
1" = 20'			1 of 1